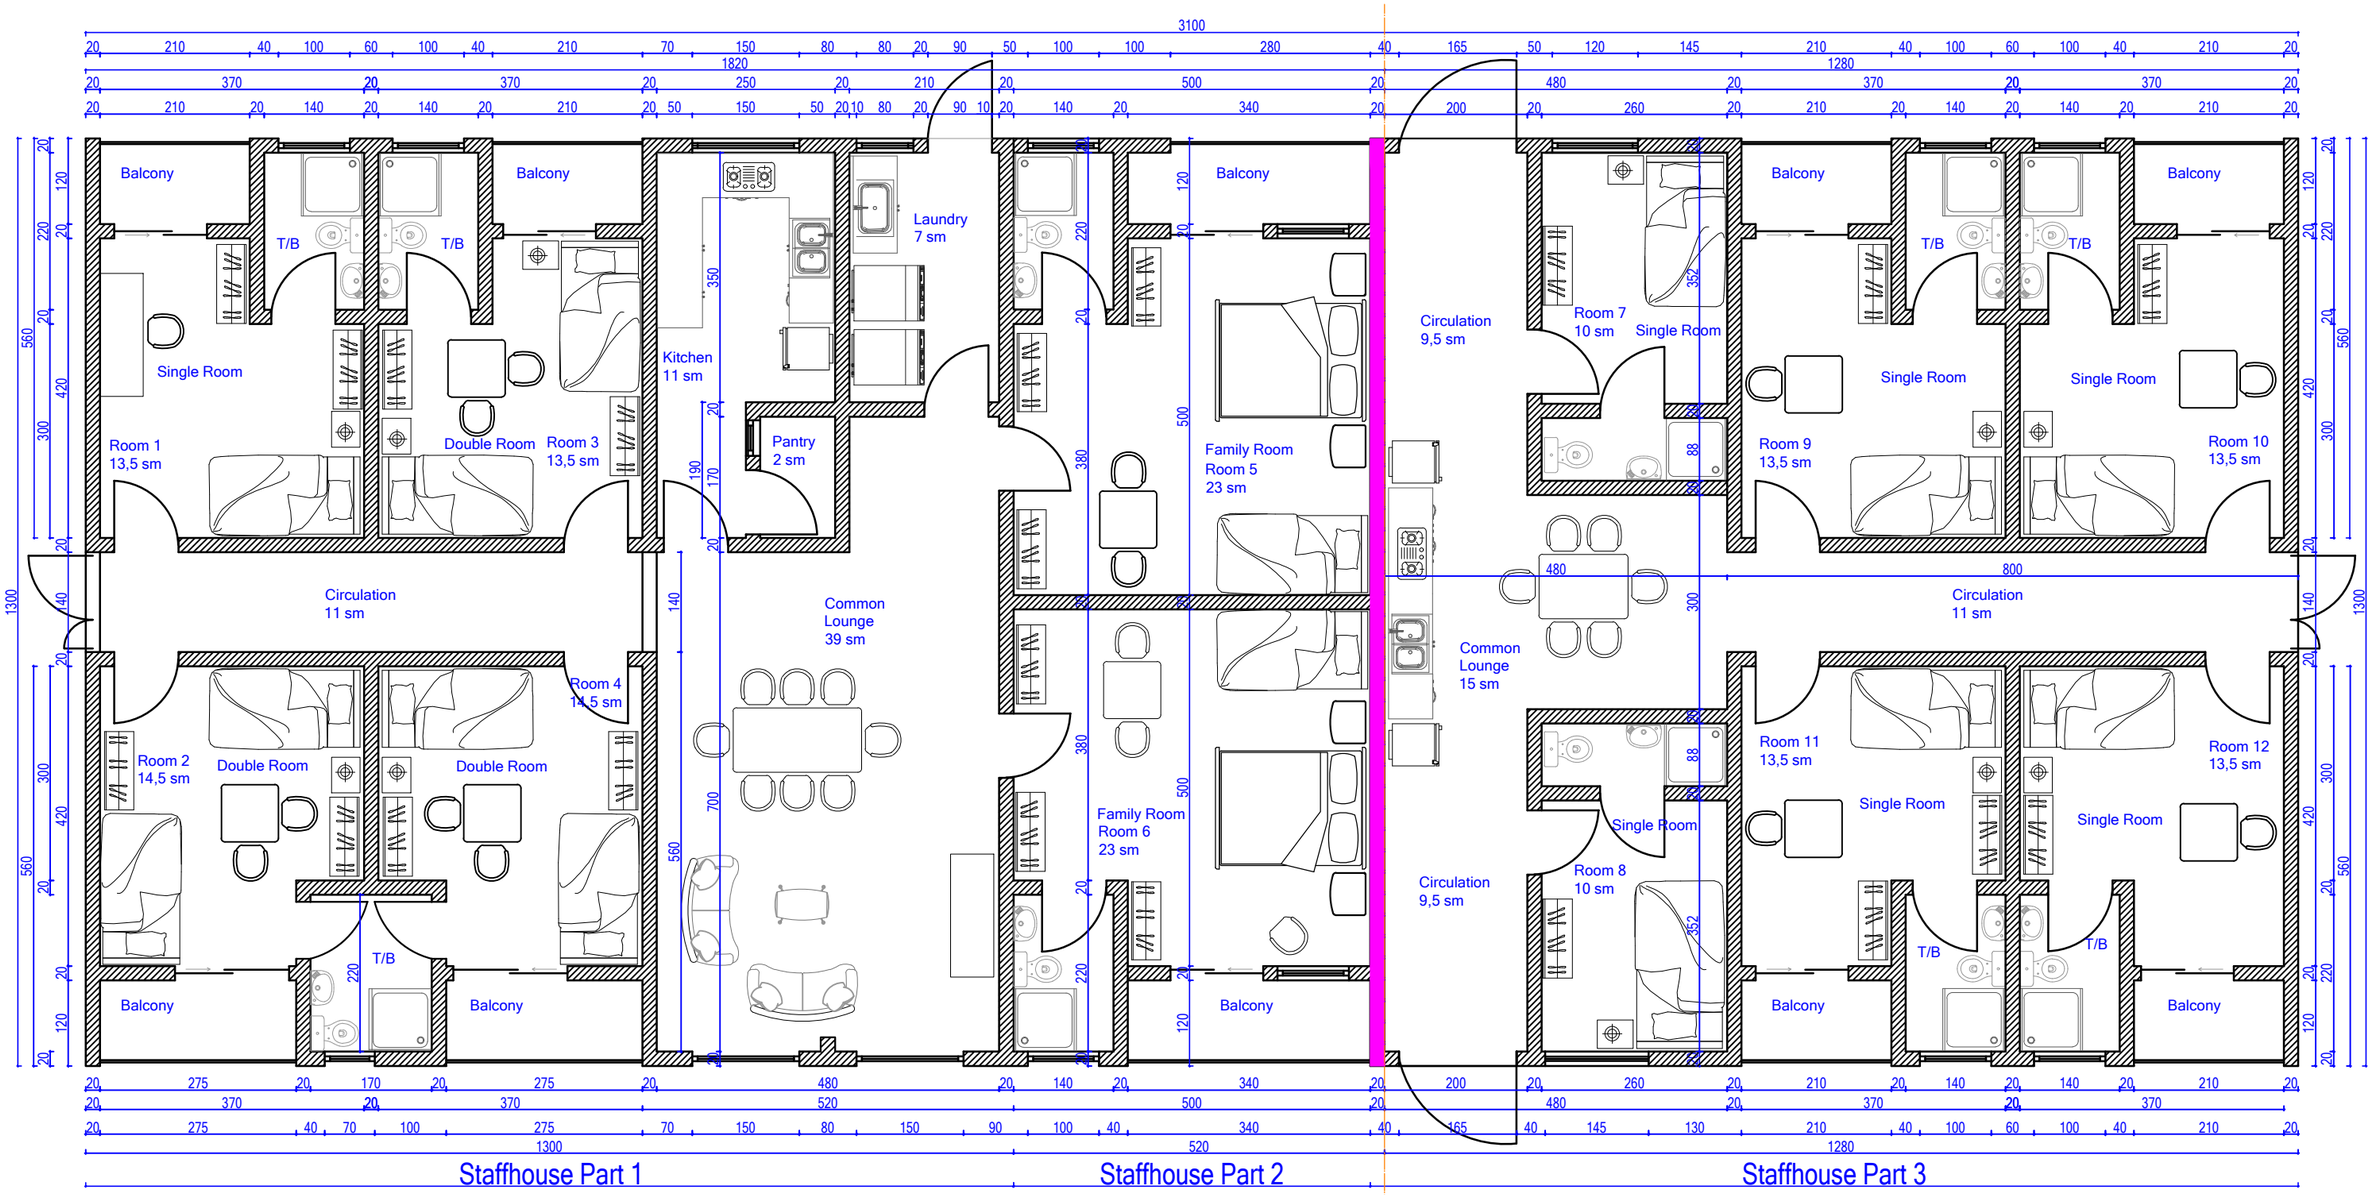

Project Name: Staffhouse Part 1 to Part 3		M=	
BVH:	Nawanyago Health Center Kamuli District	15.11.2026 Holzner	Drawing Sheet No. 03
		Revision:	Checked By: